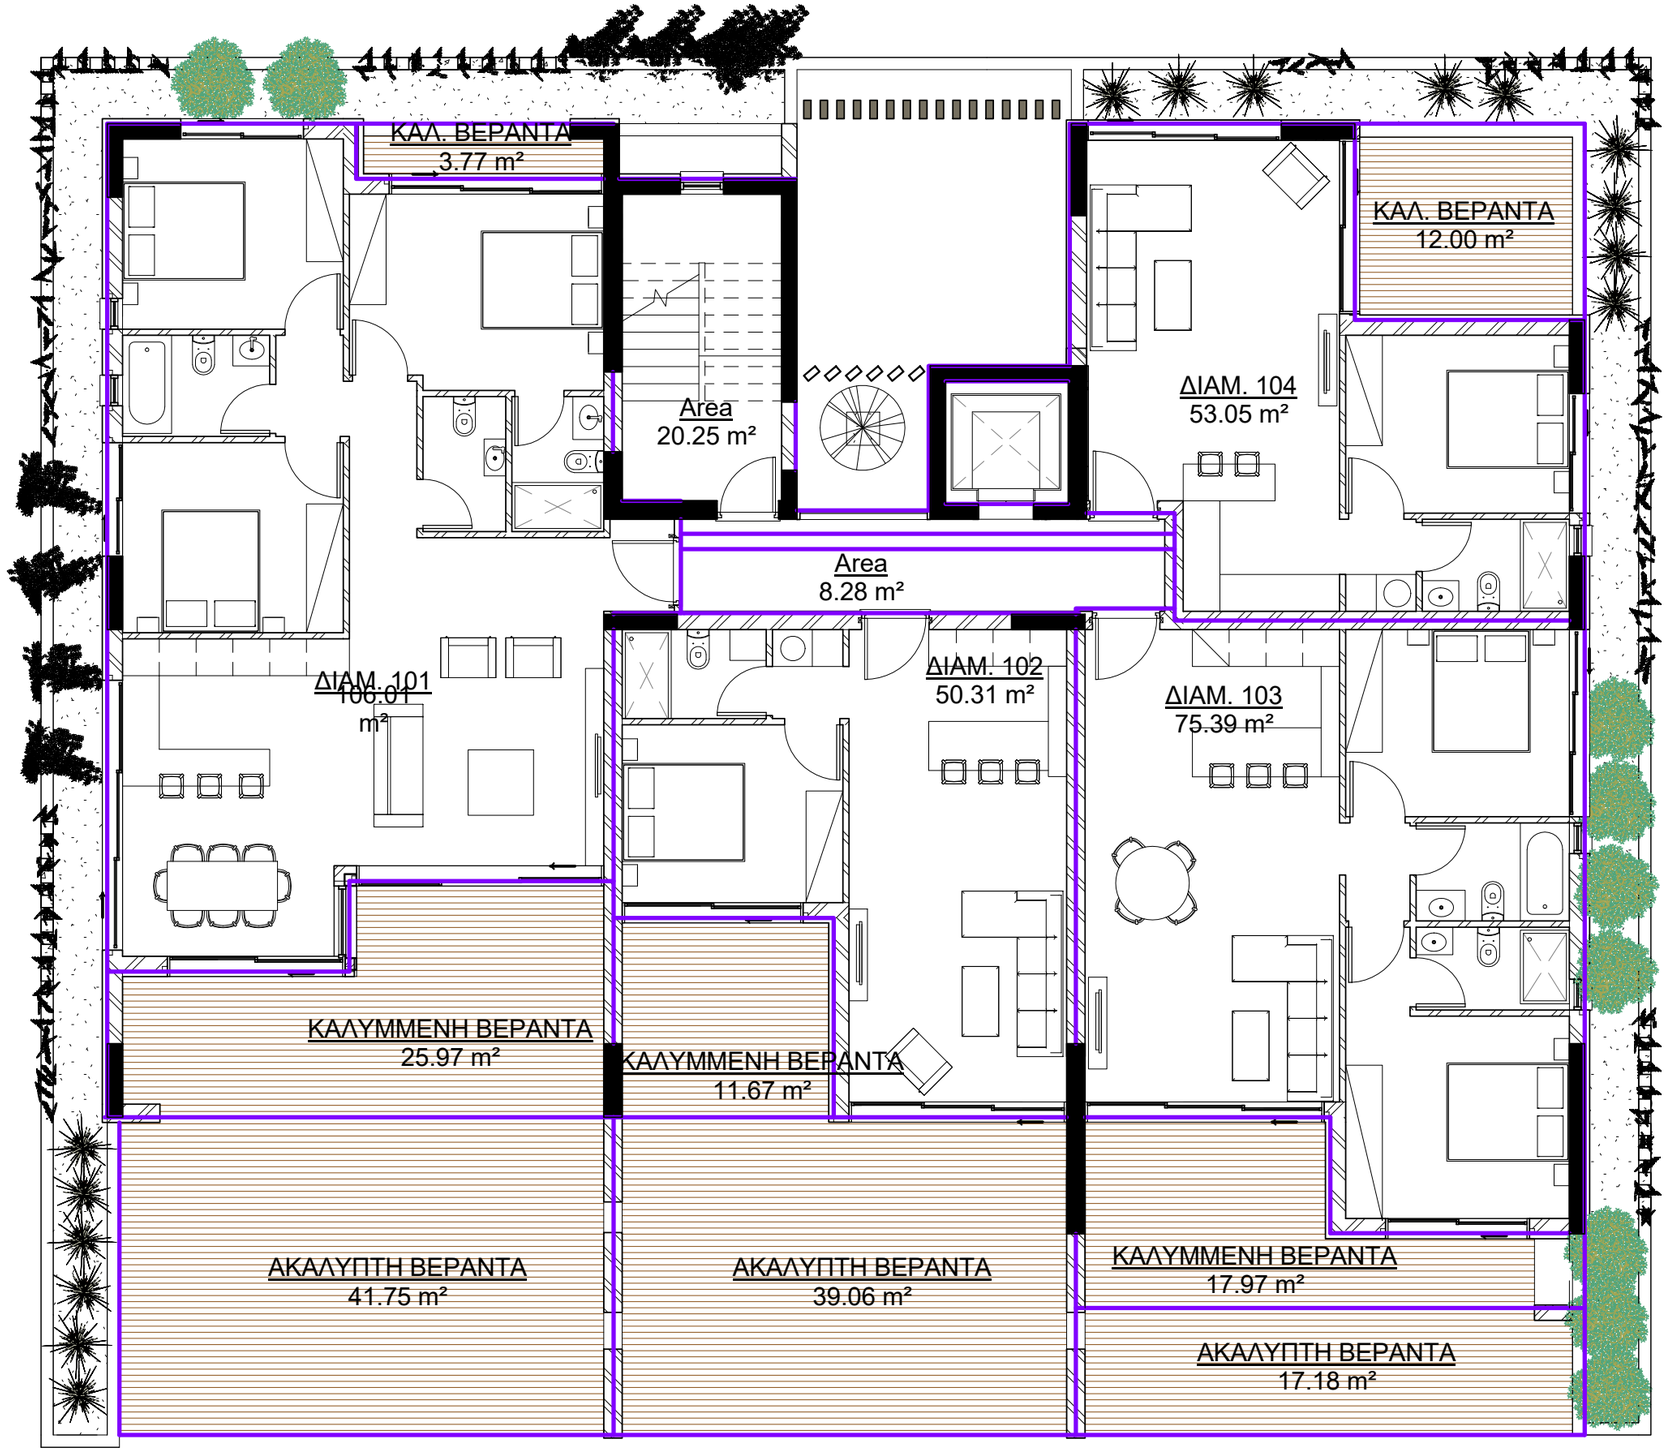

1 BLOCK A-FIRST FLOOR PLAN AREA

1 : 100

GENERAL NOTES

ΕΜΒΑΔΟΝ ΠΡΩΤΟΥ ΟΡΟΦΟΥ=
106.01sq.m+50.31sq.m+75.39sq.m
+53.05sq.m =284.75sq.m
+28.53 (σκαλα κ' διαδρομος)
=313.28sq.m

REV.	MODIFICATIONS	DRW	CHK	DATE

DRAWN BY	CHECKED BY	APPROVED BY	DATE
A.K.	A.I.	A.I.	17/04/18

CLIENT
A.G & G LUXURY HOMES LTD

PROJECT
DOWN TOWN PARK

DRAWING TITLE
BLOCK A-FIRST FLOOR AREA

DRAWING NUMBER	REV.
A2502	
FOLDER NUMBER	**SCALE (@A3)**
AXIA-047-2015	1 : 100

antreas ioannou architects

14a, 25th March str., 8047, Paphos
P.O. Box 60792, 8107, Paphos, Cyprus
tel.: 26 221972 fax: 26 221902
email: a.x.i.architects@cytanet.com.cy

STAMP

PURPOSE PLANNING PERMISSION