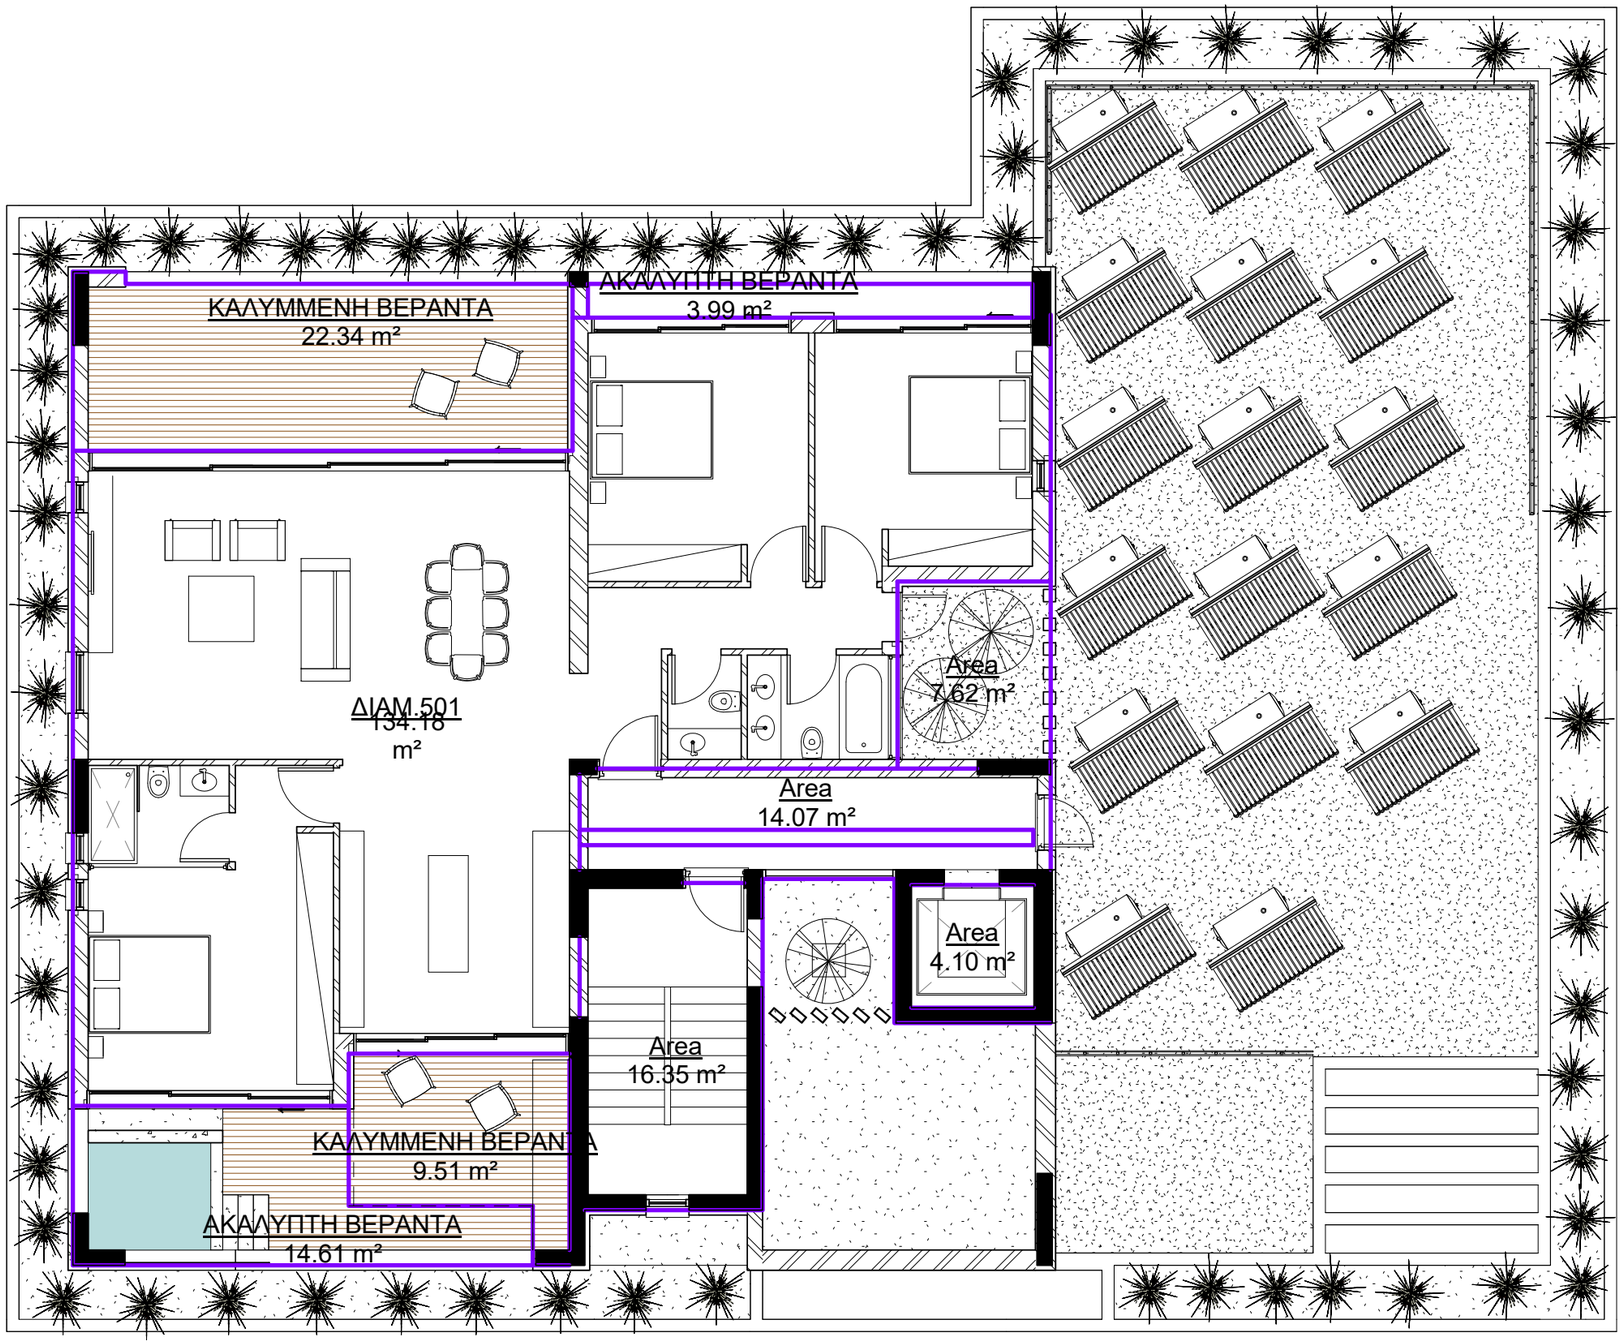

01 BLOCK B - FIFTH FLOOR AREA PLAN

1 : 100

GENERAL NOTES

ΕΜΒΑΔΟΝ ΔΟΜΗΣΗΣ ΠΕΜΠΤΟΥ ΟΡΟΦΟΥ= 134.18sqm +30.42sq.m (σκαλα κ' διαδρομος)
=164.60sq.m

REV.	MODIFICATIONS	DRW	CHK	DATE

DRAWN BY	CHECKED BY	APPROVED BY	DATE
A.K.	A.I.	A.I.	17.04.2018

CLIENT
A.G & G LUXURY HOMES LTD

PROJECT
DOWN TOWN PARK

DRAWING TITLE
BLOCK B-FIFTH FLOOR AREA

DRAWING NUMBER
A2516

REV.

FOLDER NUMBER
AXIA-047-2015

SCALE (@A3)
1 : 100

antreas ioannou architects

14a, 25th March str., 8047, Paphos
P.O. Box 60792, 8107, Paphos, Cyprus
tel.: 26 221972 fax: 26 221902
email: a.x.i.architects@cytanet.com.cy

STAMP

PURPOSE PLANNING PERMISSION